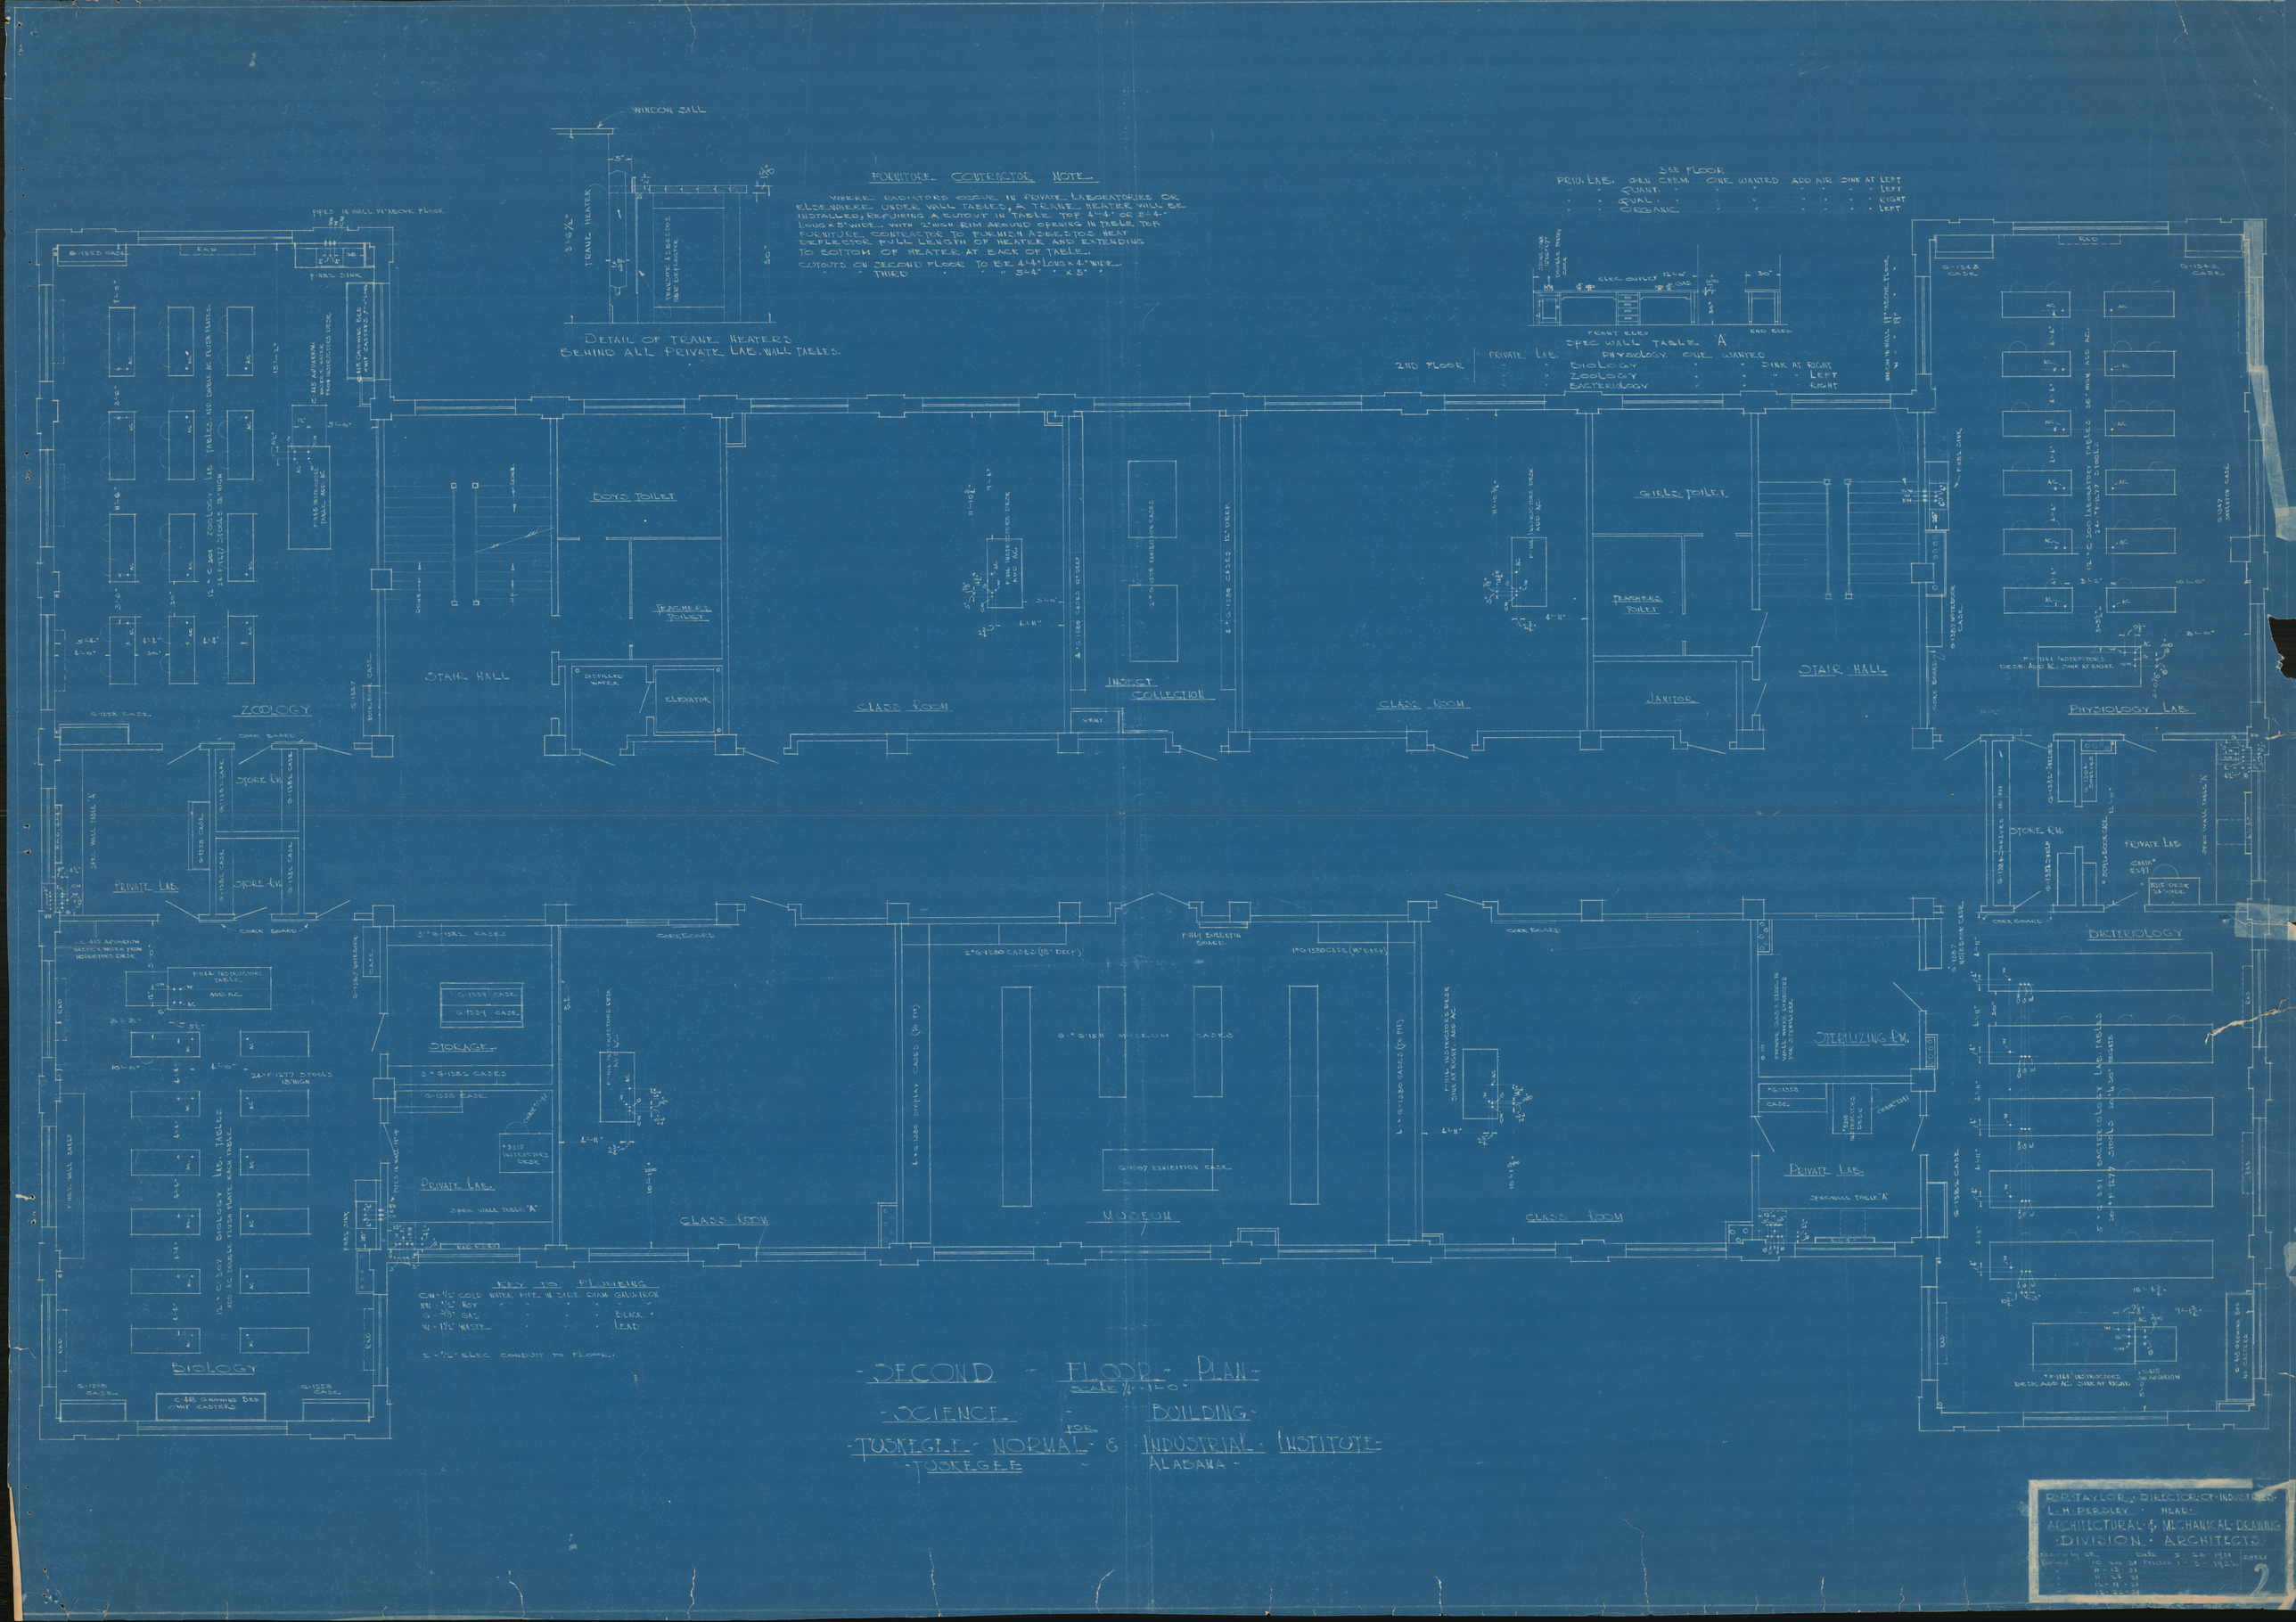
WINDOW SILL
TRAVIL HEATER
TRAVICINE ASBESTOS HEAT DEFLECTOR
DETAIL OF TRAVIL HEATERS BEHIND ALL PRIVATE LAB. WALL TABLES.
FURNITURE CONTRACTOR NOTE
WHERE RADIATORS OCCUR IN PRIVATE LABORATORIES OR ELSEWHERE UNDER WALL TABLES, A TRAVIL HEATER WILL BE INSTALLED; REQUIRING A CUTOUT IN TABLE TOP 4'-4" OR 5'-4" LONG X 5" WIDE, WITH 2" HIGH RIM AROUND OPENING IN TABLE TOP FURNITURE CONTRACTOR TO FURNISH ASBESTOS HEAT DEFLECTOR FULL LENGTH OF HEATER AND EXTENDING TO BOTTOM OF HEATER AT BACK OF TABLE.
CUTOUTS ON SECOND FLOOR TO BE 4'-4" LONG X 4" WIDE.
" " THIRD " " 5'-4" " X 5" "
3RD FLOOR
PRIV. LAB. GEN. CHEM. ONE WANTED ADD AIR SINK AT LEFT
" " QUANT. " " " " " LEFT
" " QUAL. " " " " " RIGHT
" " ORGANIC " " " " " LEFT
2ND FLOOR
PRIVATE LAB. PHYSIOLOGY ONE WANTED
" " BIOLOGY " " SINK AT RIGHT
" " ZOOLOGY " " " LEFT
" " BACTERIOLOGY " " " RIGHT
SPEC WALL TABLE "A"
ZOOLOGY
BIOLOGY
PHYSIOLOGY LAB.
BACTERIOLOGY
BOYS TOILET
GIRLS TOILET
TEACHER'S TOILET
STAIR HALL
CLASS ROOM
INDEX COLLECTION
MUSEUM
STORAGE
PRIVATE LAB.
STERILIZING RM.
STORE RM.
JANITOR
ELEVATOR
DISTILLED WATER
KEY TO PLUMBING
CW - 1/2" COLD WATER PIPE IN 3/4" CONC. CAST IRON
HW - 1/2" HOT " " " " " "
G - 3/8" GAS " " " BLACK "
W - 1 1/2" WASTE " " " LEAD
E - 1/2" ELEC. CONDUIT TO FLOOR.
SECOND FLOOR PLAN
SCALE 1/4" = 1'-0"
SCIENCE BUILDING
TUSKEGEE NORMAL & INDUSTRIAL INSTITUTE
TUSKEGEE ALABAMA
R.R. TAYLOR, DIRECTOR OF INDUSTRIES
L.H. PERSLEY, HEAD
ARCHITECTURAL & MECHANICAL DRAWING DIVISION, ARCHITECTS
2