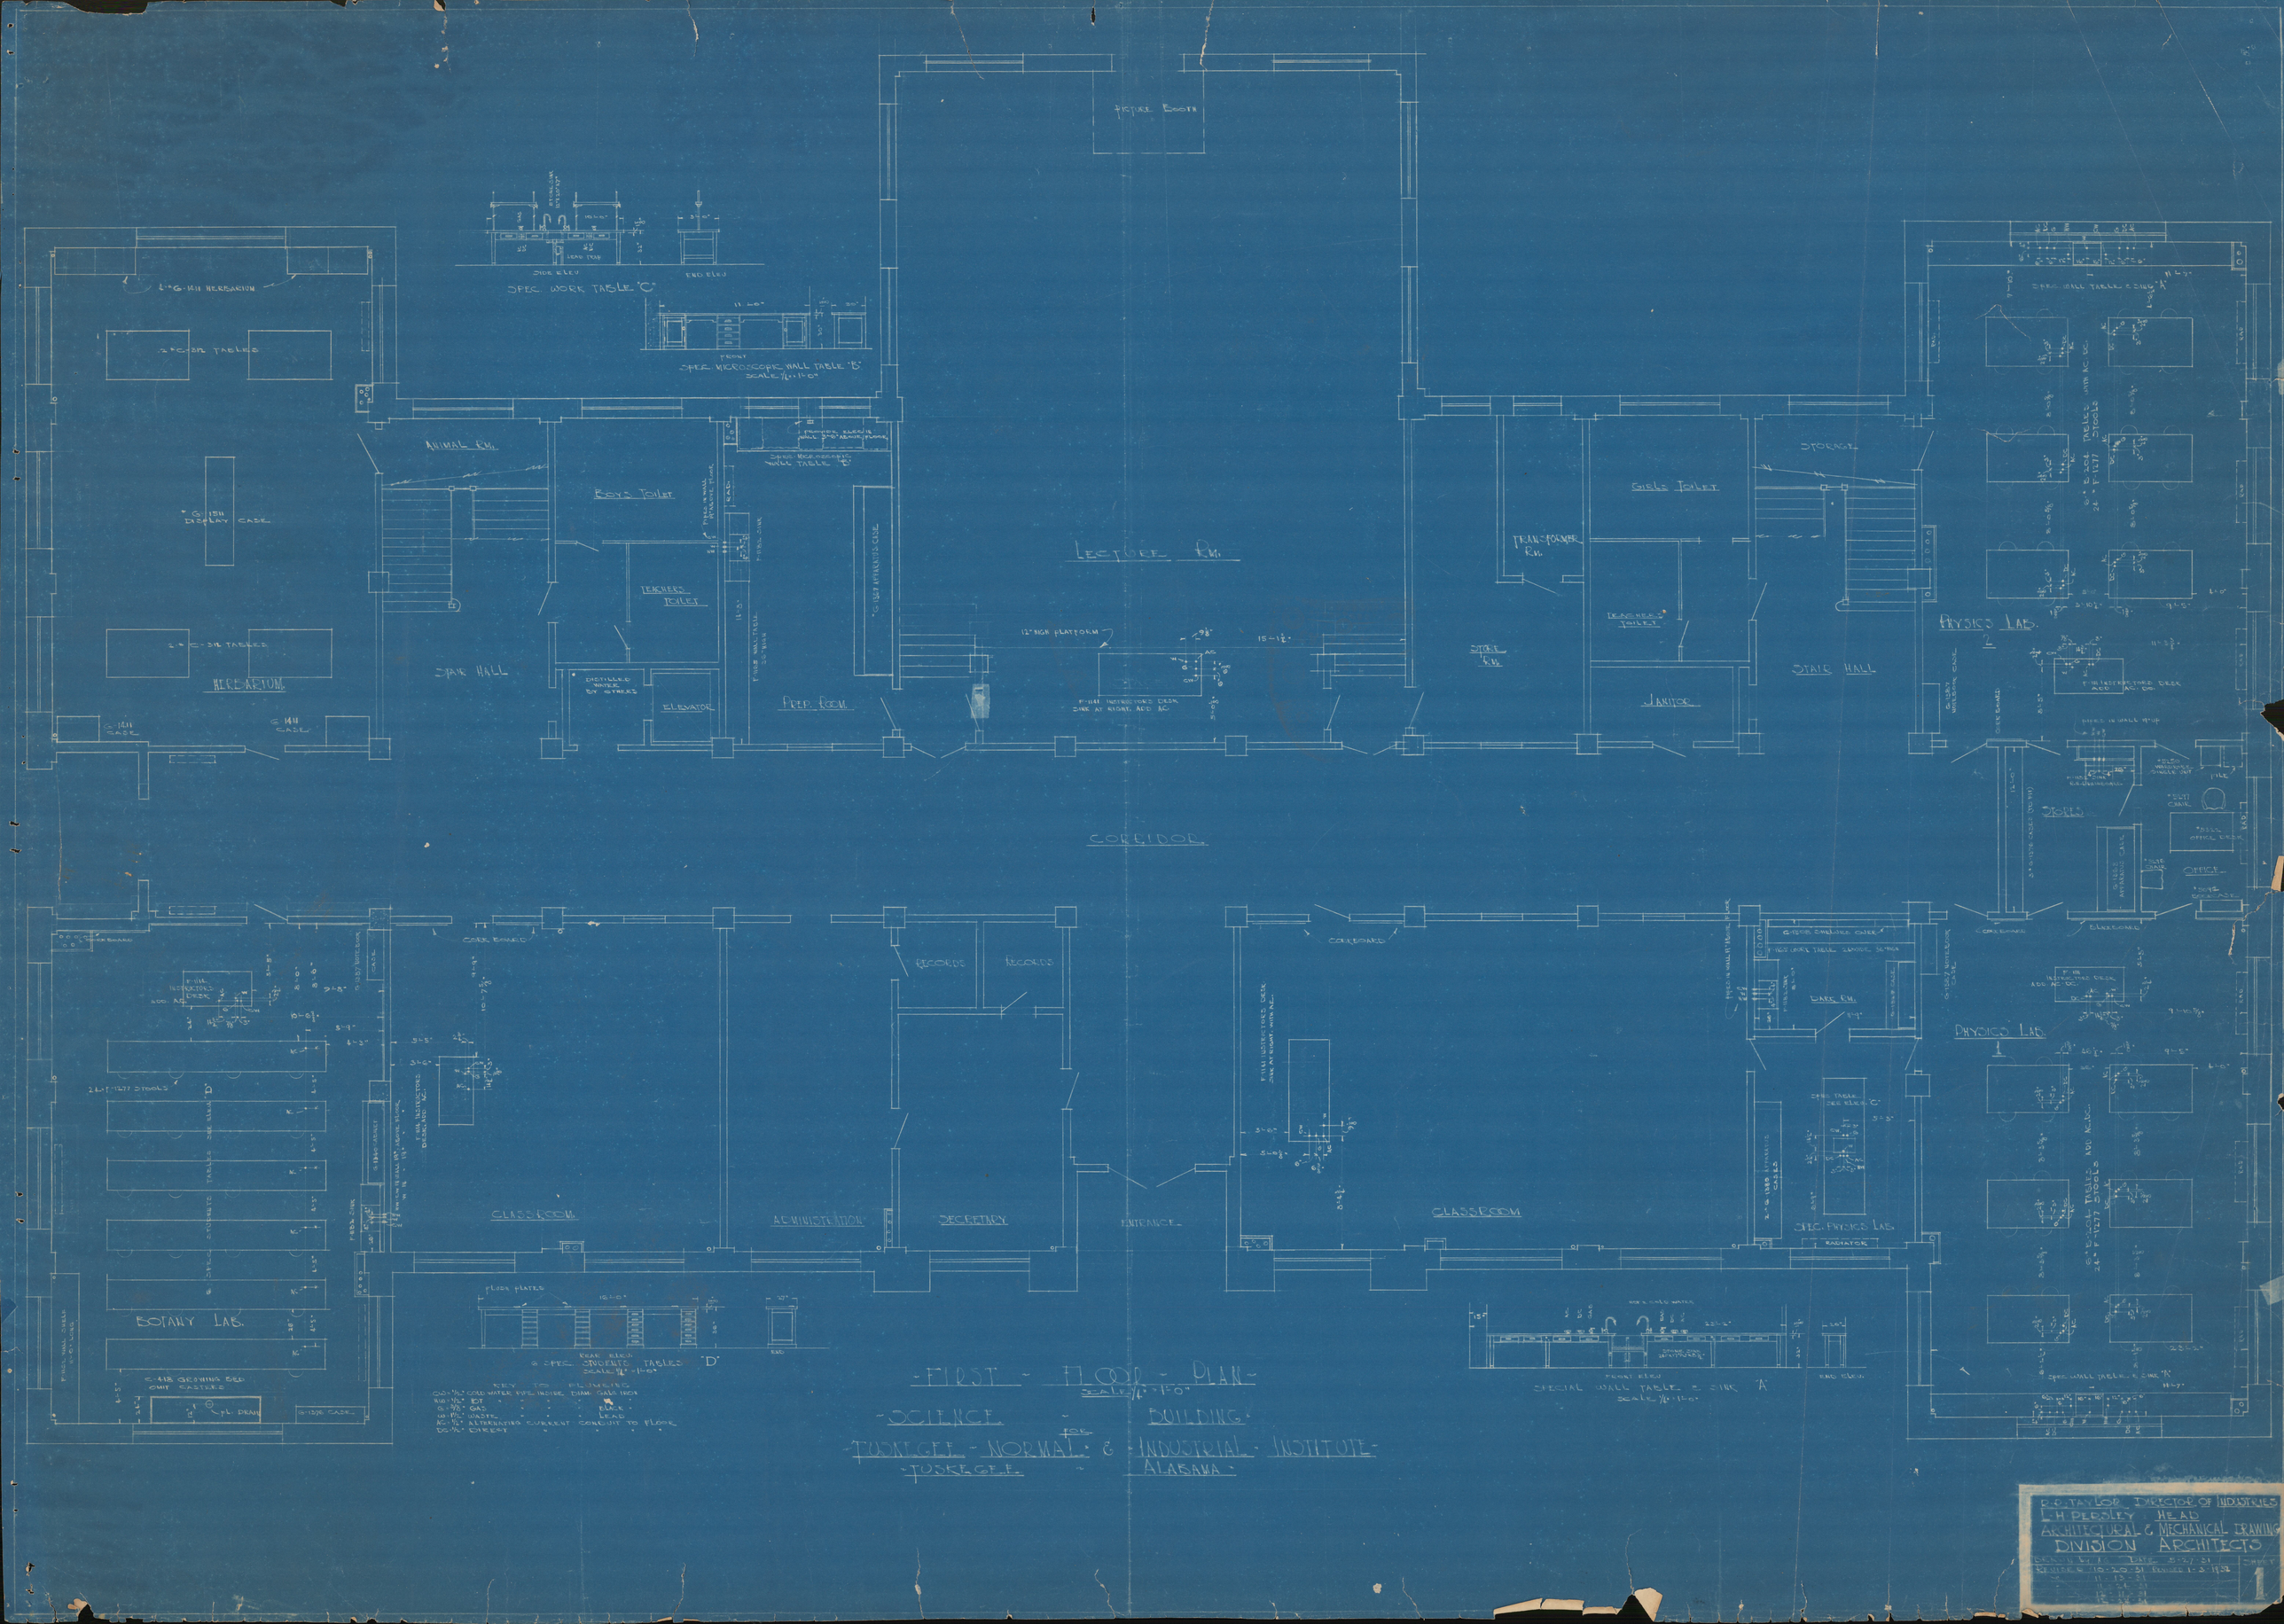
PICTURE BOOTH
SPEC. WORK TABLE "C"
SIDE ELEV.
END ELEV.
SPEC. MICROSCOPE WALL TABLE "B"
SCALE 1/4" = 1'-0"
SPEC. WALL TABLE & SINK "A"
ANIMAL RM.
BOYS TOILET
TEACHERS TOILET
STAIR HALL
ELEVATOR
PREP. ROOM
LECTURE RM.
GIRLS TOILET
TRANSFORMER RM.
STORAGE
PHYSICS LAB.
HERB. RETURN
CORRIDOR
BOTANY LAB.
CLASSROOM
ADMINISTRATION
SECRETARY
ENTRANCE
RECORDS
CLASSROOM
PHYSICS LAB.
OFFICE
SPEC. STUDENTS TABLES "D"
SCALE 1/4" = 1'-0"
SPECIAL WALL TABLE & SINK "A"
SCALE 1/4" = 1'-0"
KEY TO PLUMBING
CW - 3/4" COLD WATER PIPE INSIDE DIAM. CAST IRON
HW - 3/4" HOT " " " " " " "
G - 3/4" GAS " " " " BLACK
W - 1 1/2" WASTE " " " " LEAD
AC - 1/2" ALTERNATING CURRENT CONDUIT TO FLOOR
DC - 1/2" DIRECT " " " " "
- FIRST - FLOOR - PLAN -
SCALE 1/4" = 1'-0"
- SCIENCE - BUILDING -
- TUSKEGEE - NORMAL & INDUSTRIAL - INSTITUTE -
- TUSKEGEE - ALABAMA -
R. R. TAYLOR DIRECTOR OF INDUSTRIES
L. H. PEOSLEY HEAD
ARCHITECTURAL & MECHANICAL DRAWING
DIVISION ARCHITECTS