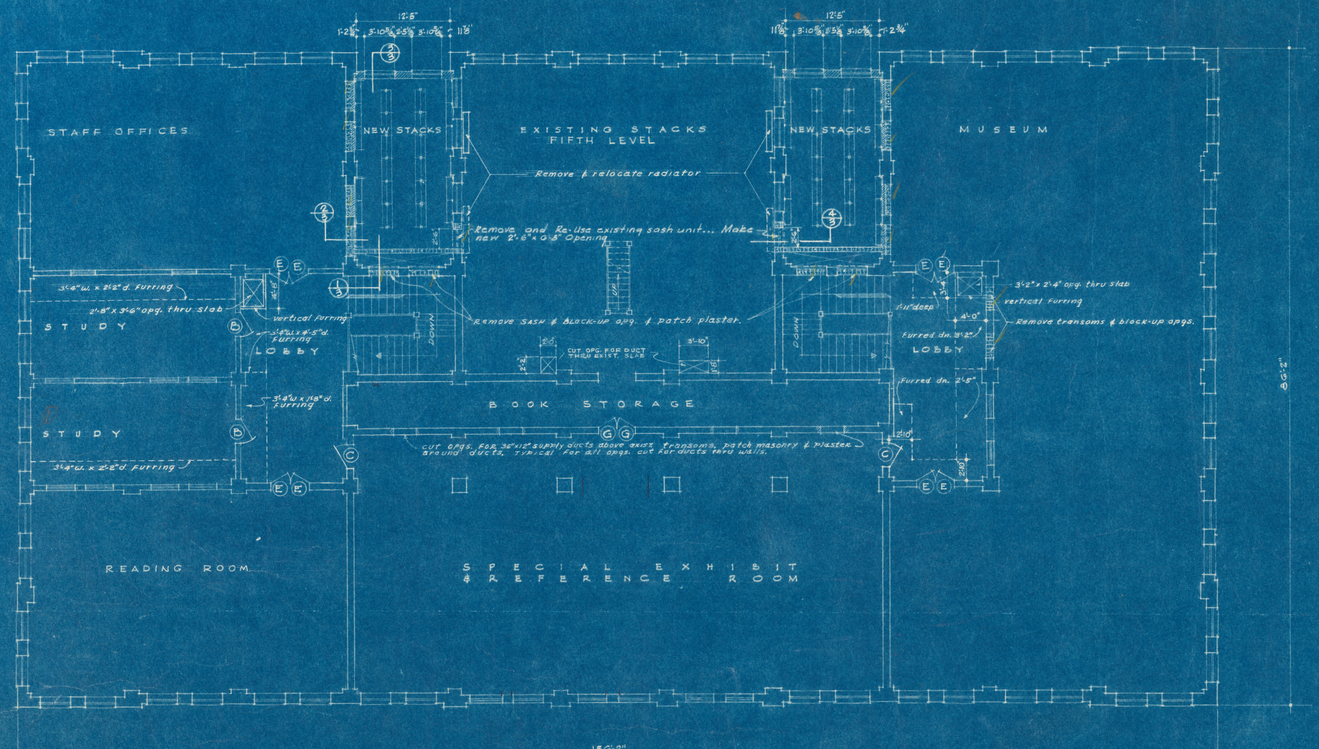

THIRD FLOOR
SCALE - 1/8" = 1'-0"

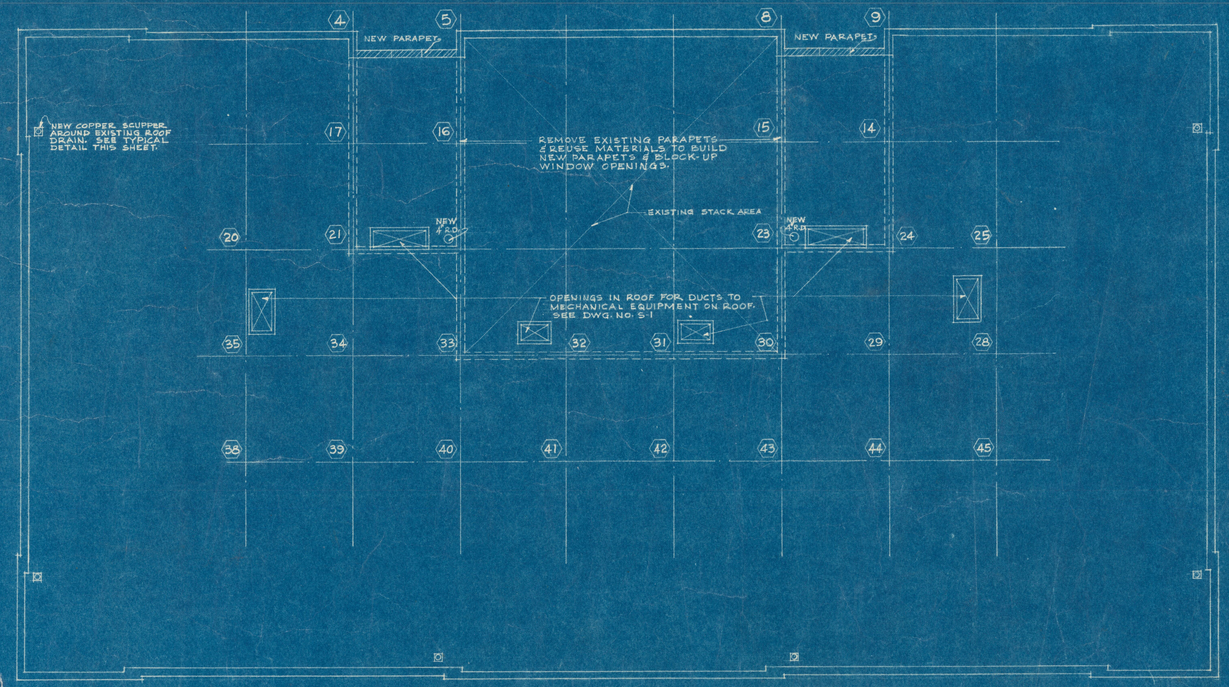

ROOF PLAN
SCALE - 1/8" = 1'-0"

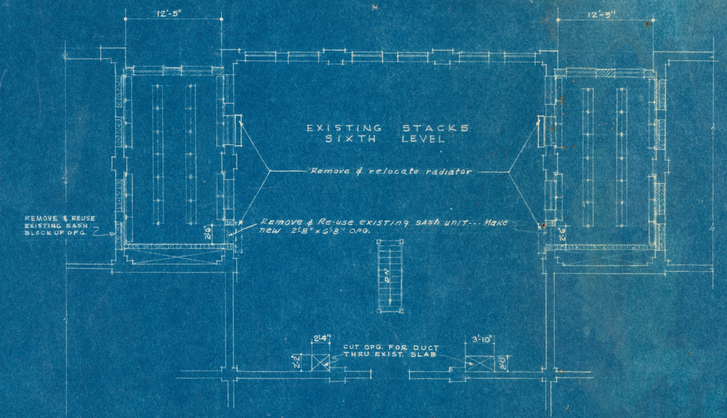

PARTIAL PLAN - STACKS - SIXTH LEVEL
SCALE 1/8" = 1'-0"
THIRD FLOOR

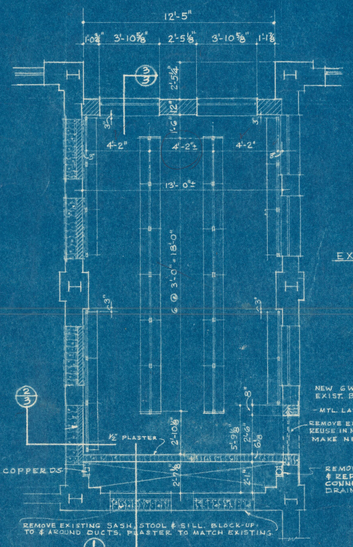

TYPICAL PLAN - NEW STACK RM. FIFTH & SIXTH LEVELS
SCALE - 1/2" = 1'-0"
NOTE: OTHER 5TH & 6TH LEVEL STACK ROOMS ARE OPPOSITE HAND.

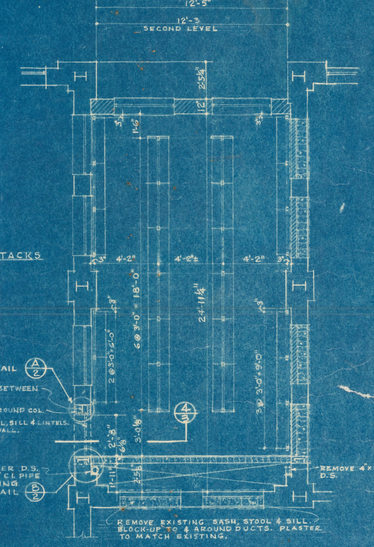

TYPICAL PLAN - NEW STACK RM. SECOND, THIRD & FOURTH LEVELS
SCALE - 1/2" = 1'-0"
NOTE: OTHER 2ND, 3RD & 4TH LEVEL STACK ROOMS ARE OPPOSITE HAND.

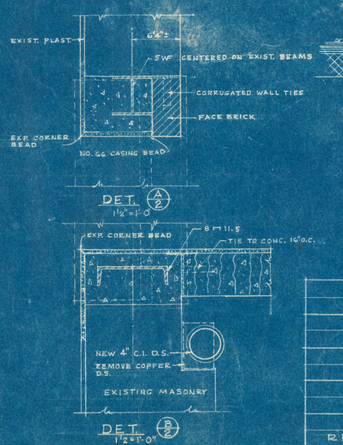

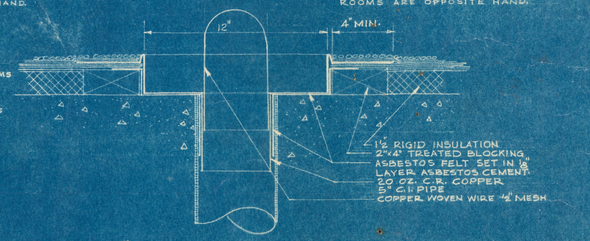

TYPICAL ROOF SCUPPER
SCALE 3" = 1'-0"

	ADDITION & RENOVATION LIBRARY BUILDING PROJECT NO ALA 4-0361 TUSKEGEE INSTITUTE TUSKEGEE INSTITUTE, ALABAMA	DRAWN	JH
		TRACED	
	ARCHITECTURAL THIRD FLOOR & ROOF PLANS	APPROVED	L.A.
		ISSUE DATE	12-10-65
REVISIONS	MILLER AND ALLAIN-ARCHITECTS ATLANTA, GEORGIA	DRAWING NO.	A-2

THIRD FLOOR & ROOF PLAN