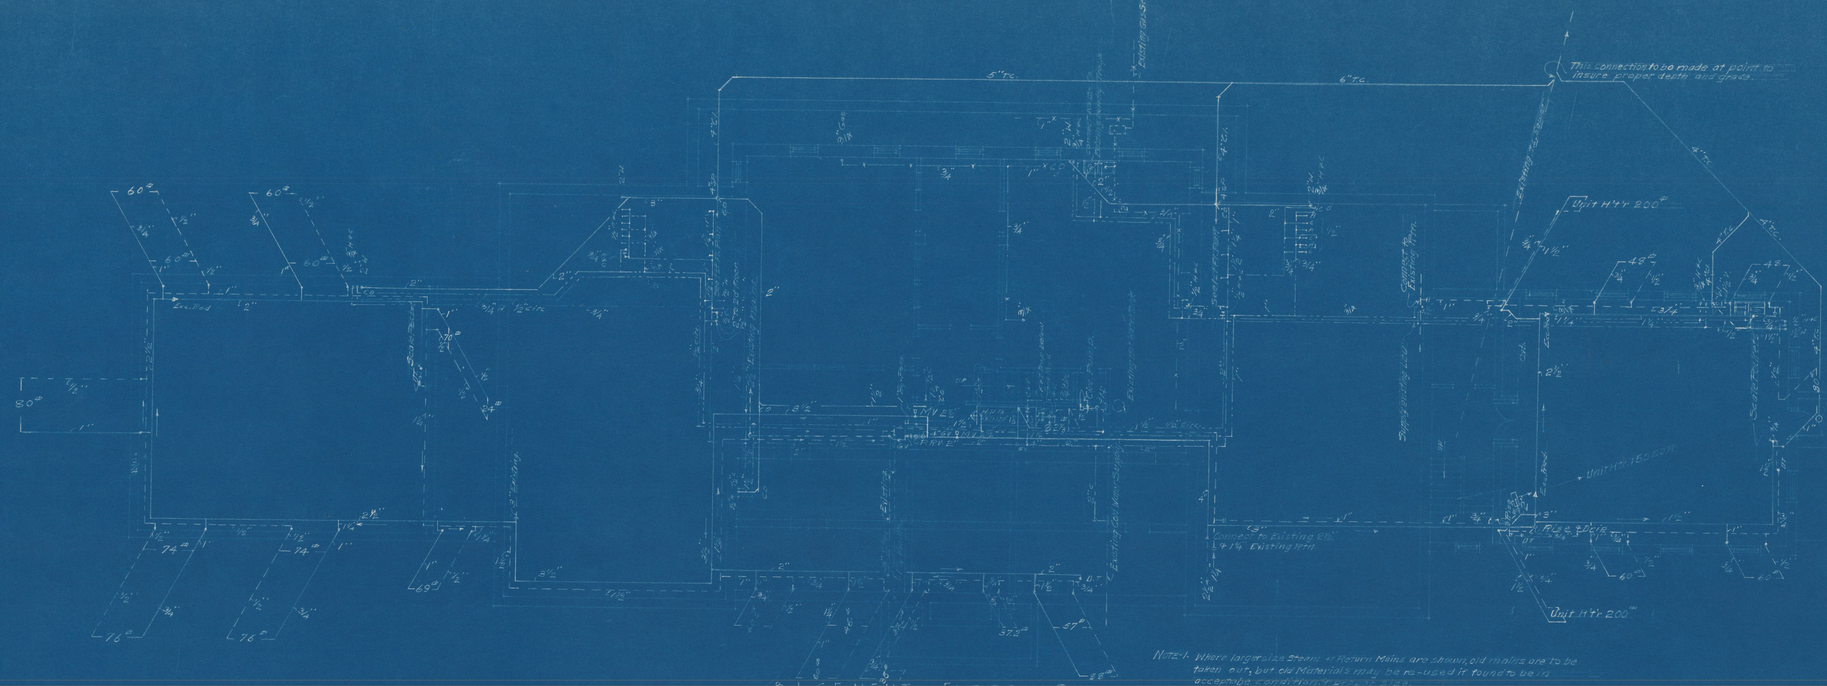
This connection to be made at point to insure proper depth and grade.
Unit H'tr. 200#
Unit H'tr. 150 GPM
Unit H'tr. 200#
Existing Steam Tunnel
Existing Hot Water Tunnel
Existing Cold Water Tunnel
Existing Sewer
Existing Sewer
Existing Sewer